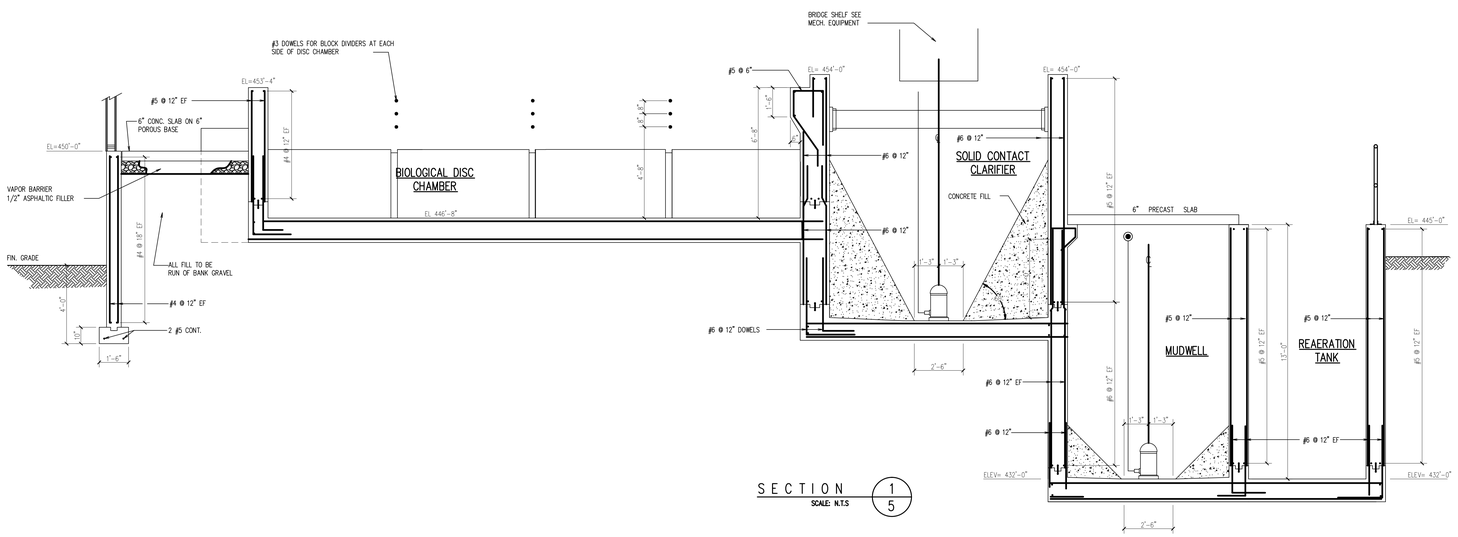

SECTION 1/5
SCALE: N.T.S

PIPE DIAM.	PIPE SLEEVE DIAM.
UP TO 2"	4"
3"	5"
4"	6"
6"	8"
8"	10"

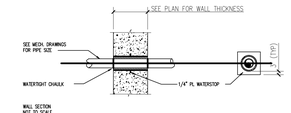

TYPICAL PIPE SLEEVE DETAIL
SCALE: N.T.S

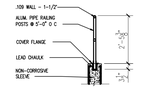

RAILING DETAIL
SCALE: N.T.S

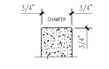

ALL SALIENT CORNERS TO BE CHAMFERED
SCALE: N.T.S

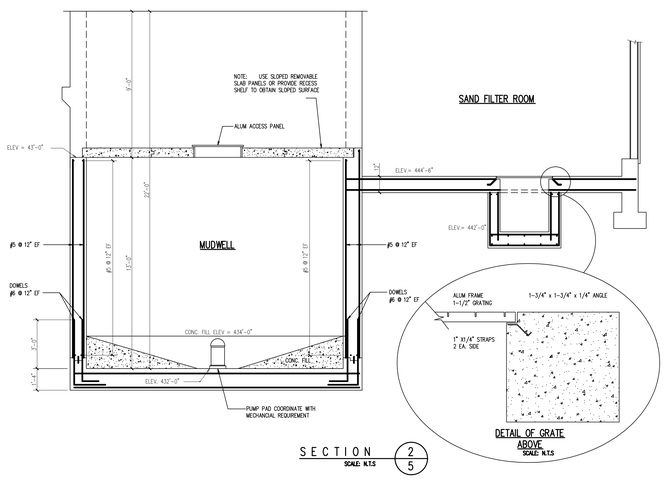

SECTION 2/5
SCALE: N.T.S

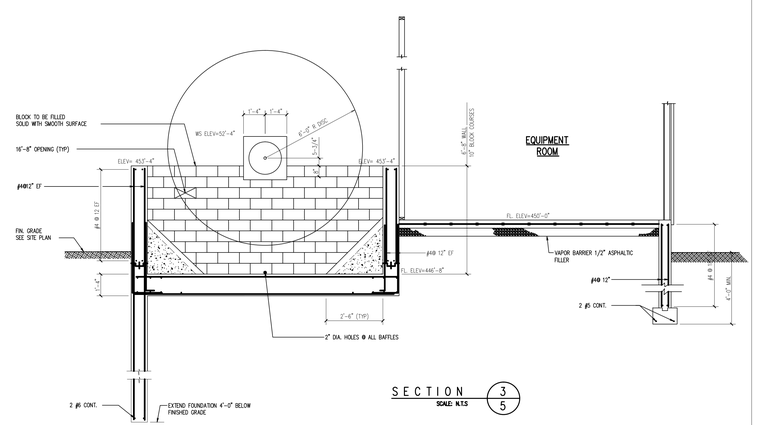

SECTION 3/5
SCALE: N.T.S

REV.	DESCRIPTION	BY	DATE
1	TOWN PLANNER MEMO (7/8/2010) & TOWN ENGINEER MEMO (7/9/2010)	PL	December 29, 2010
2	TOWN PLANNER MEMO (9/9/2011) & TOWN ENGINEER MEMO (9/3/2011)	DPG	February 24, 2012
3	COMPLETENESS SUBMISSION	DPG	July 31, 2012
4	ACCEPTED DRAWING SET	DPG	September 12, 2012
5	RESOLUTION 139-13	PJG	April 22, 2013

UNAUTHORIZED ALTERATIONS OR ADDITIONS TO THIS DRAWING IS A VIOLATION OF SECTION 7209, SUB-DIVISION 2, OF THE NEW YORK STATE EDUCATION LAW.

OWNER / APPLICANT
JoFlo Of North Salem
Box 20720
Cherokee Station
New York, NY 10021-0074
Tel: (212) 988.8253
Fax: (775) 923.2292
Email: JoFlo.north.salem@gmail.com

PLANNING & LANDSCAPE DESIGN
TIM MILLER ASSOCIATES, INC.
10 North Street
Cold Spring, NY 10516
Tel: (845) 265-4400
www.timmillerassociates.com

PROJECT SURVEYOR
BUNNEY ASSOCIATES
Professional Land Surveyor
301 Fields Lane
Brewster, NY 10509
Tel: (845) 277-3404
e-mail: bunney.associates@verizon.net

PROJECT ENGINEER
KEANE COPPELMAN GREGORY ENGINEERS, P.C.
113 Smith Avenue
Mount Kisco, NY 10549
Tel: 914.241.2235
e-mail: INFO@KCGENGINEERS.COM

P.E. for Civil Engineering Only

BUILDING CROSS SECTIONS
WASTEWATER TREATMENT FACILITY
HIGHGATE - WOODLANDS AT NORTH SALEM
REED ROAD AND HARDSCRABBLE ROAD
TOWN OF NORTH SALEM
COUNTY OF WESTCHESTER
STATE OF NEW YORK

DRAWN BY: RN	CHECKED BY: DC
SCALE: AS NOTED	
DATE: NOVEMBER 1, 2005	
JOB NUMBER	SHEET
	XS-1, WWTP 5 OF 15