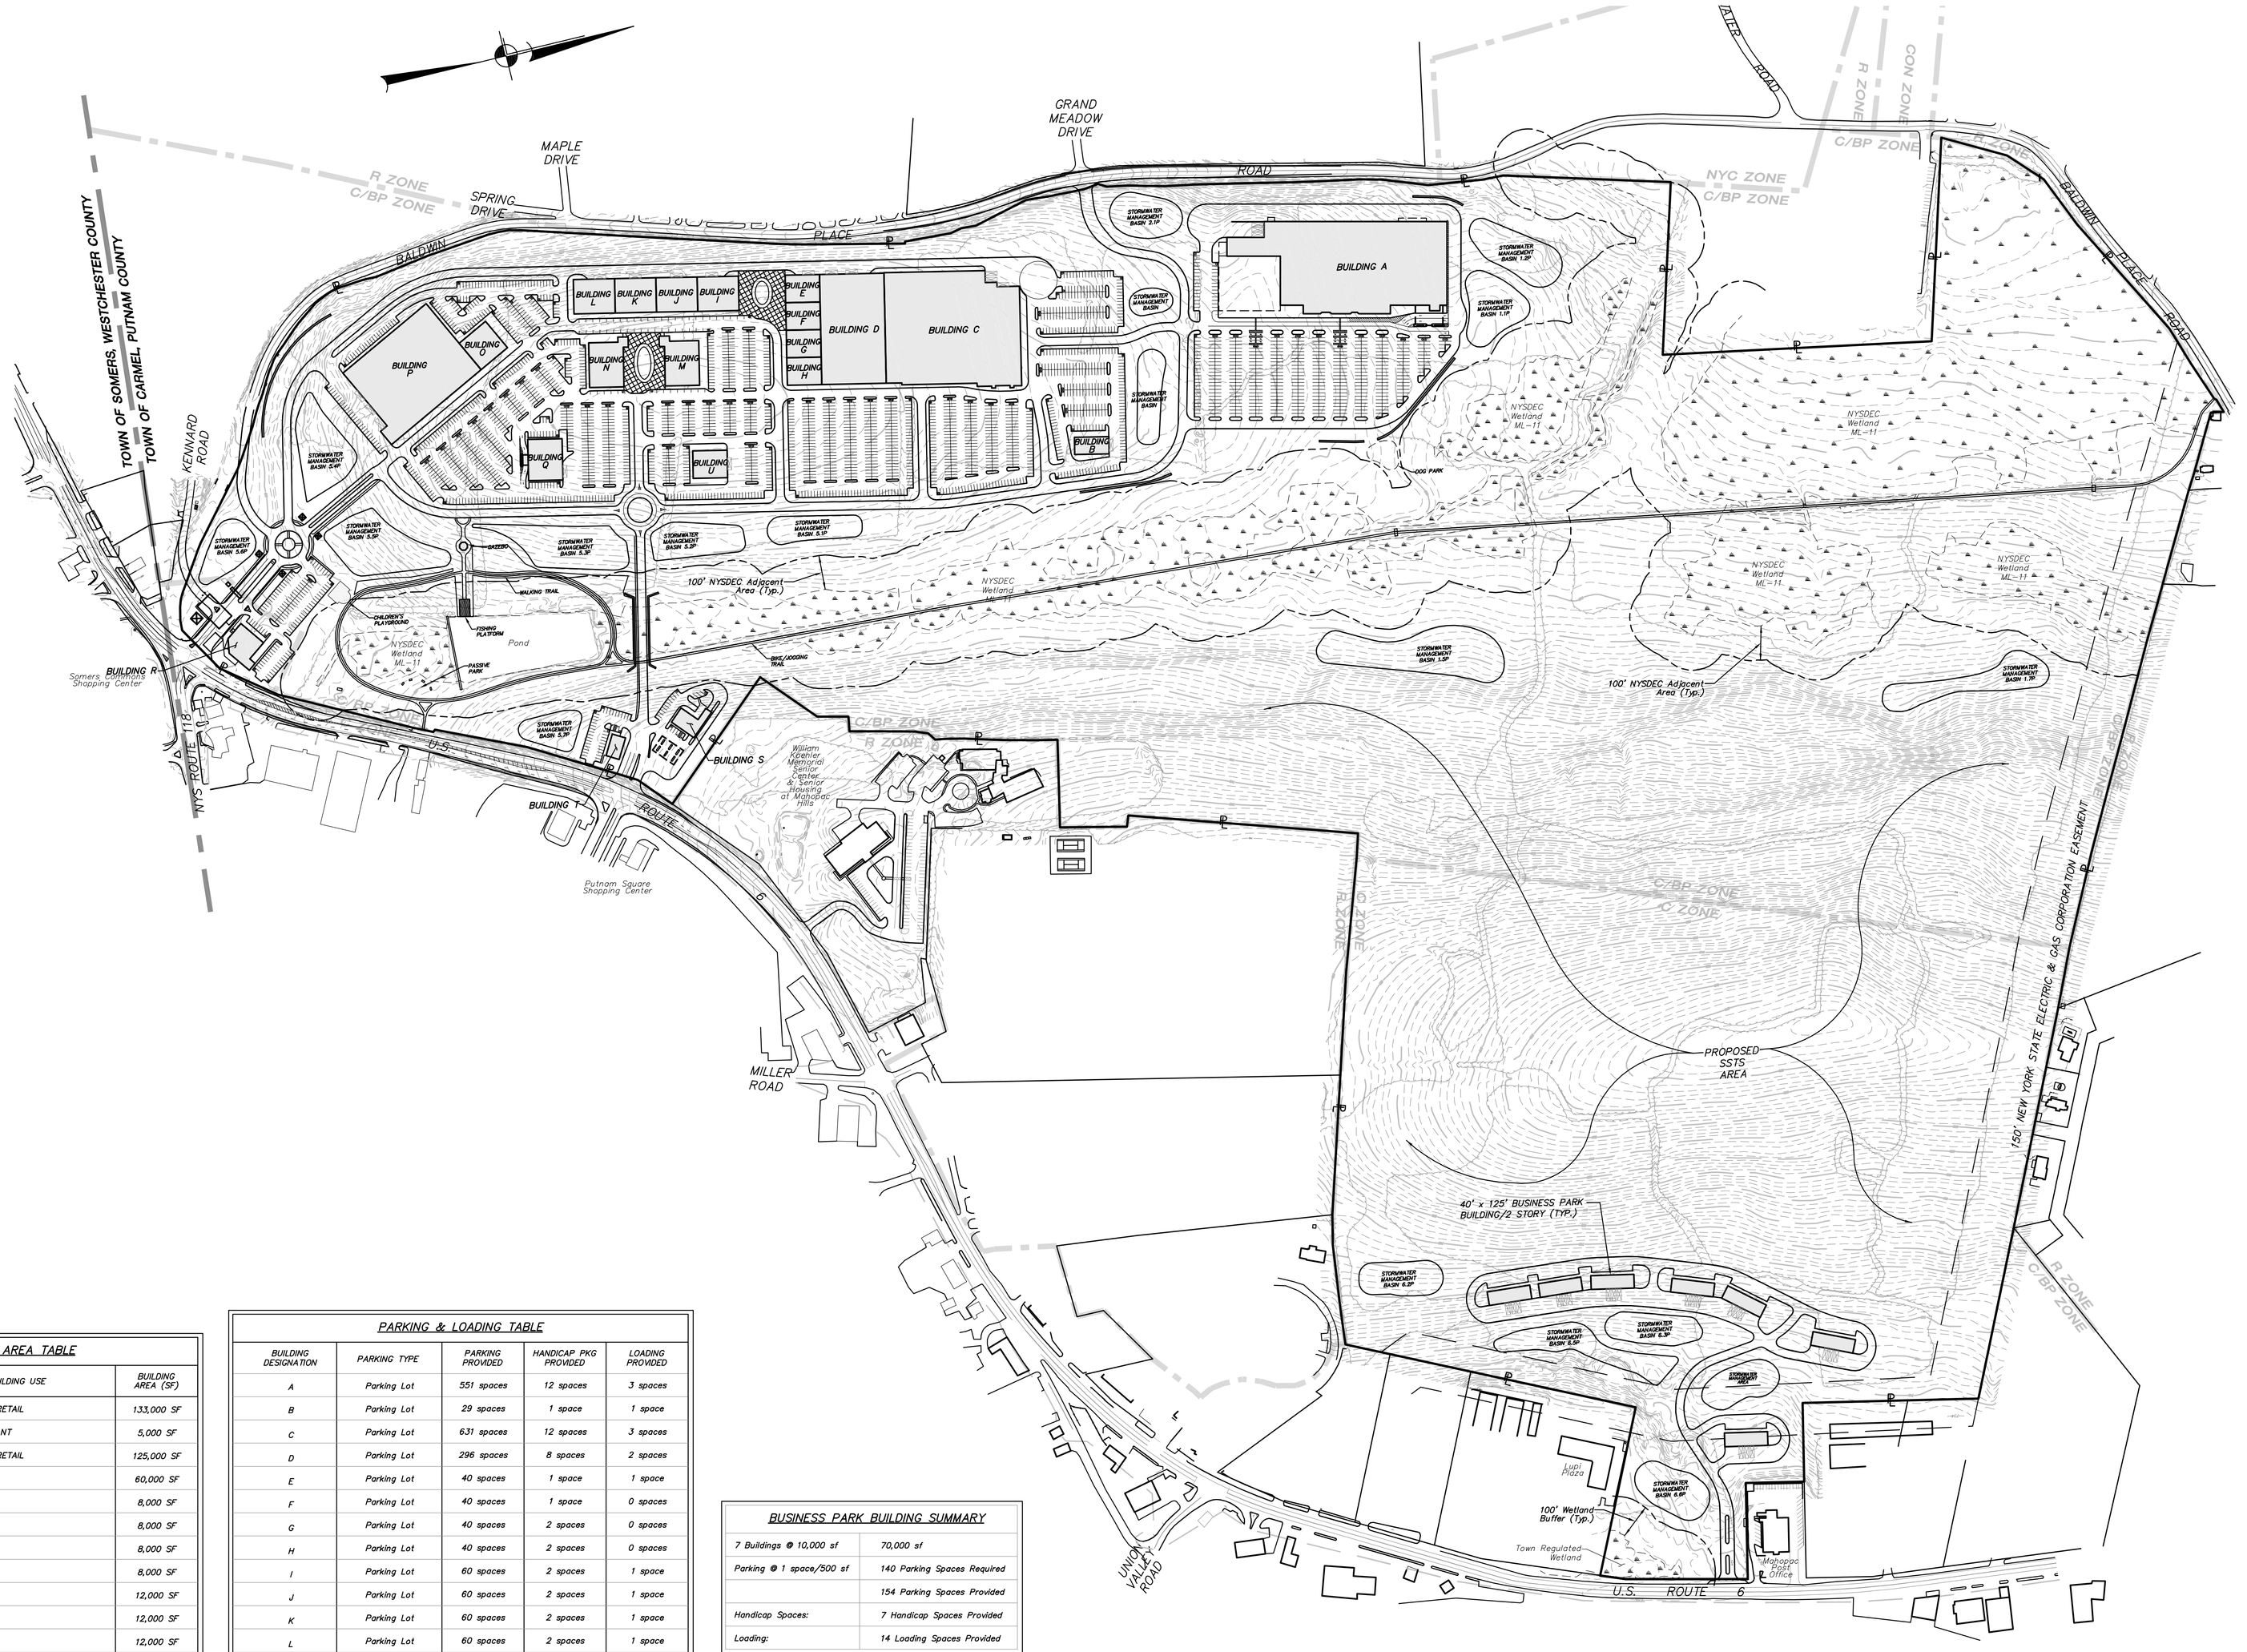
TOWN OF SOMERS, WESTCHESTER COUNTY
TOWN OF CARMEL, PUTNAM COUNTY
KENNARD ROAD
MAPLE DRIVE
SPRING DRIVE
GRAND MEADOW DRIVE
BALDWIN PLACE ROAD
ALTER ROAD
R ZONE
C/BP ZONE
NYC ZONE
CON ZONE
BUILDING A
BUILDING B
BUILDING C
BUILDING D
BUILDING E
BUILDING F
BUILDING G
BUILDING H
BUILDING I
BUILDING J
BUILDING K
BUILDING L
BUILDING M
BUILDING N
BUILDING O
BUILDING P
BUILDING Q
BUILDING R
BUILDING S
BUILDING T
BUILDING U
STORMWATER MANAGEMENT BASIN 1.0P
STORMWATER MANAGEMENT BASIN 1.1P
STORMWATER MANAGEMENT BASIN 1.2P
STORMWATER MANAGEMENT BASIN 1.3P
STORMWATER MANAGEMENT BASIN 2.1P
