PROJECT NO.
2065-8-09

NO.	DESCRIPTION OF REVISION	DATE
1	REVISIONS PER DESIGN TEAM	9/28/09
2	REVISIONS PER 11/2/09 CT MALE REVIEW	1/7/10
3	REVISIONS PER 3/9/10 CT MALE REVIEW	4/12/10
4	REV. PER 7/1/10 & 1/12/11 REVIEWS	1/13/11
5	UPDATE GRADING, E&S, ETC.	1/28/11

SURVEY FILE	DWG. FILE	DATE: 8/13/09	BY: M.P.B.	DESIGNED BY: M.P.B.

Lost Lake Resort, Inc.
10100 North Central Expressway
Suite 600
Dallas, TX 75231

TIM MILLER ASSOCIATES, INC.
Planning, Environmental and Development Advisory Services
10 North Street, Cold Spring, NY 10516 (914) 265-4400

BRINKASH
ASSOCIATES, INC.
(A PENNSYLVANIA CORPORATION)
SURVEYING & ENGINEERING
1713 CENTRE STREET ASHLAND, PA 17921
(570)-875-1018 (PHONE) (570)-875-1670 (FAX)

PRELIMINARY DESIGN PLANS
Lost Lake RESORT
TOWN OF FORESTBURGH, SULLIVAN COUNTY, NY
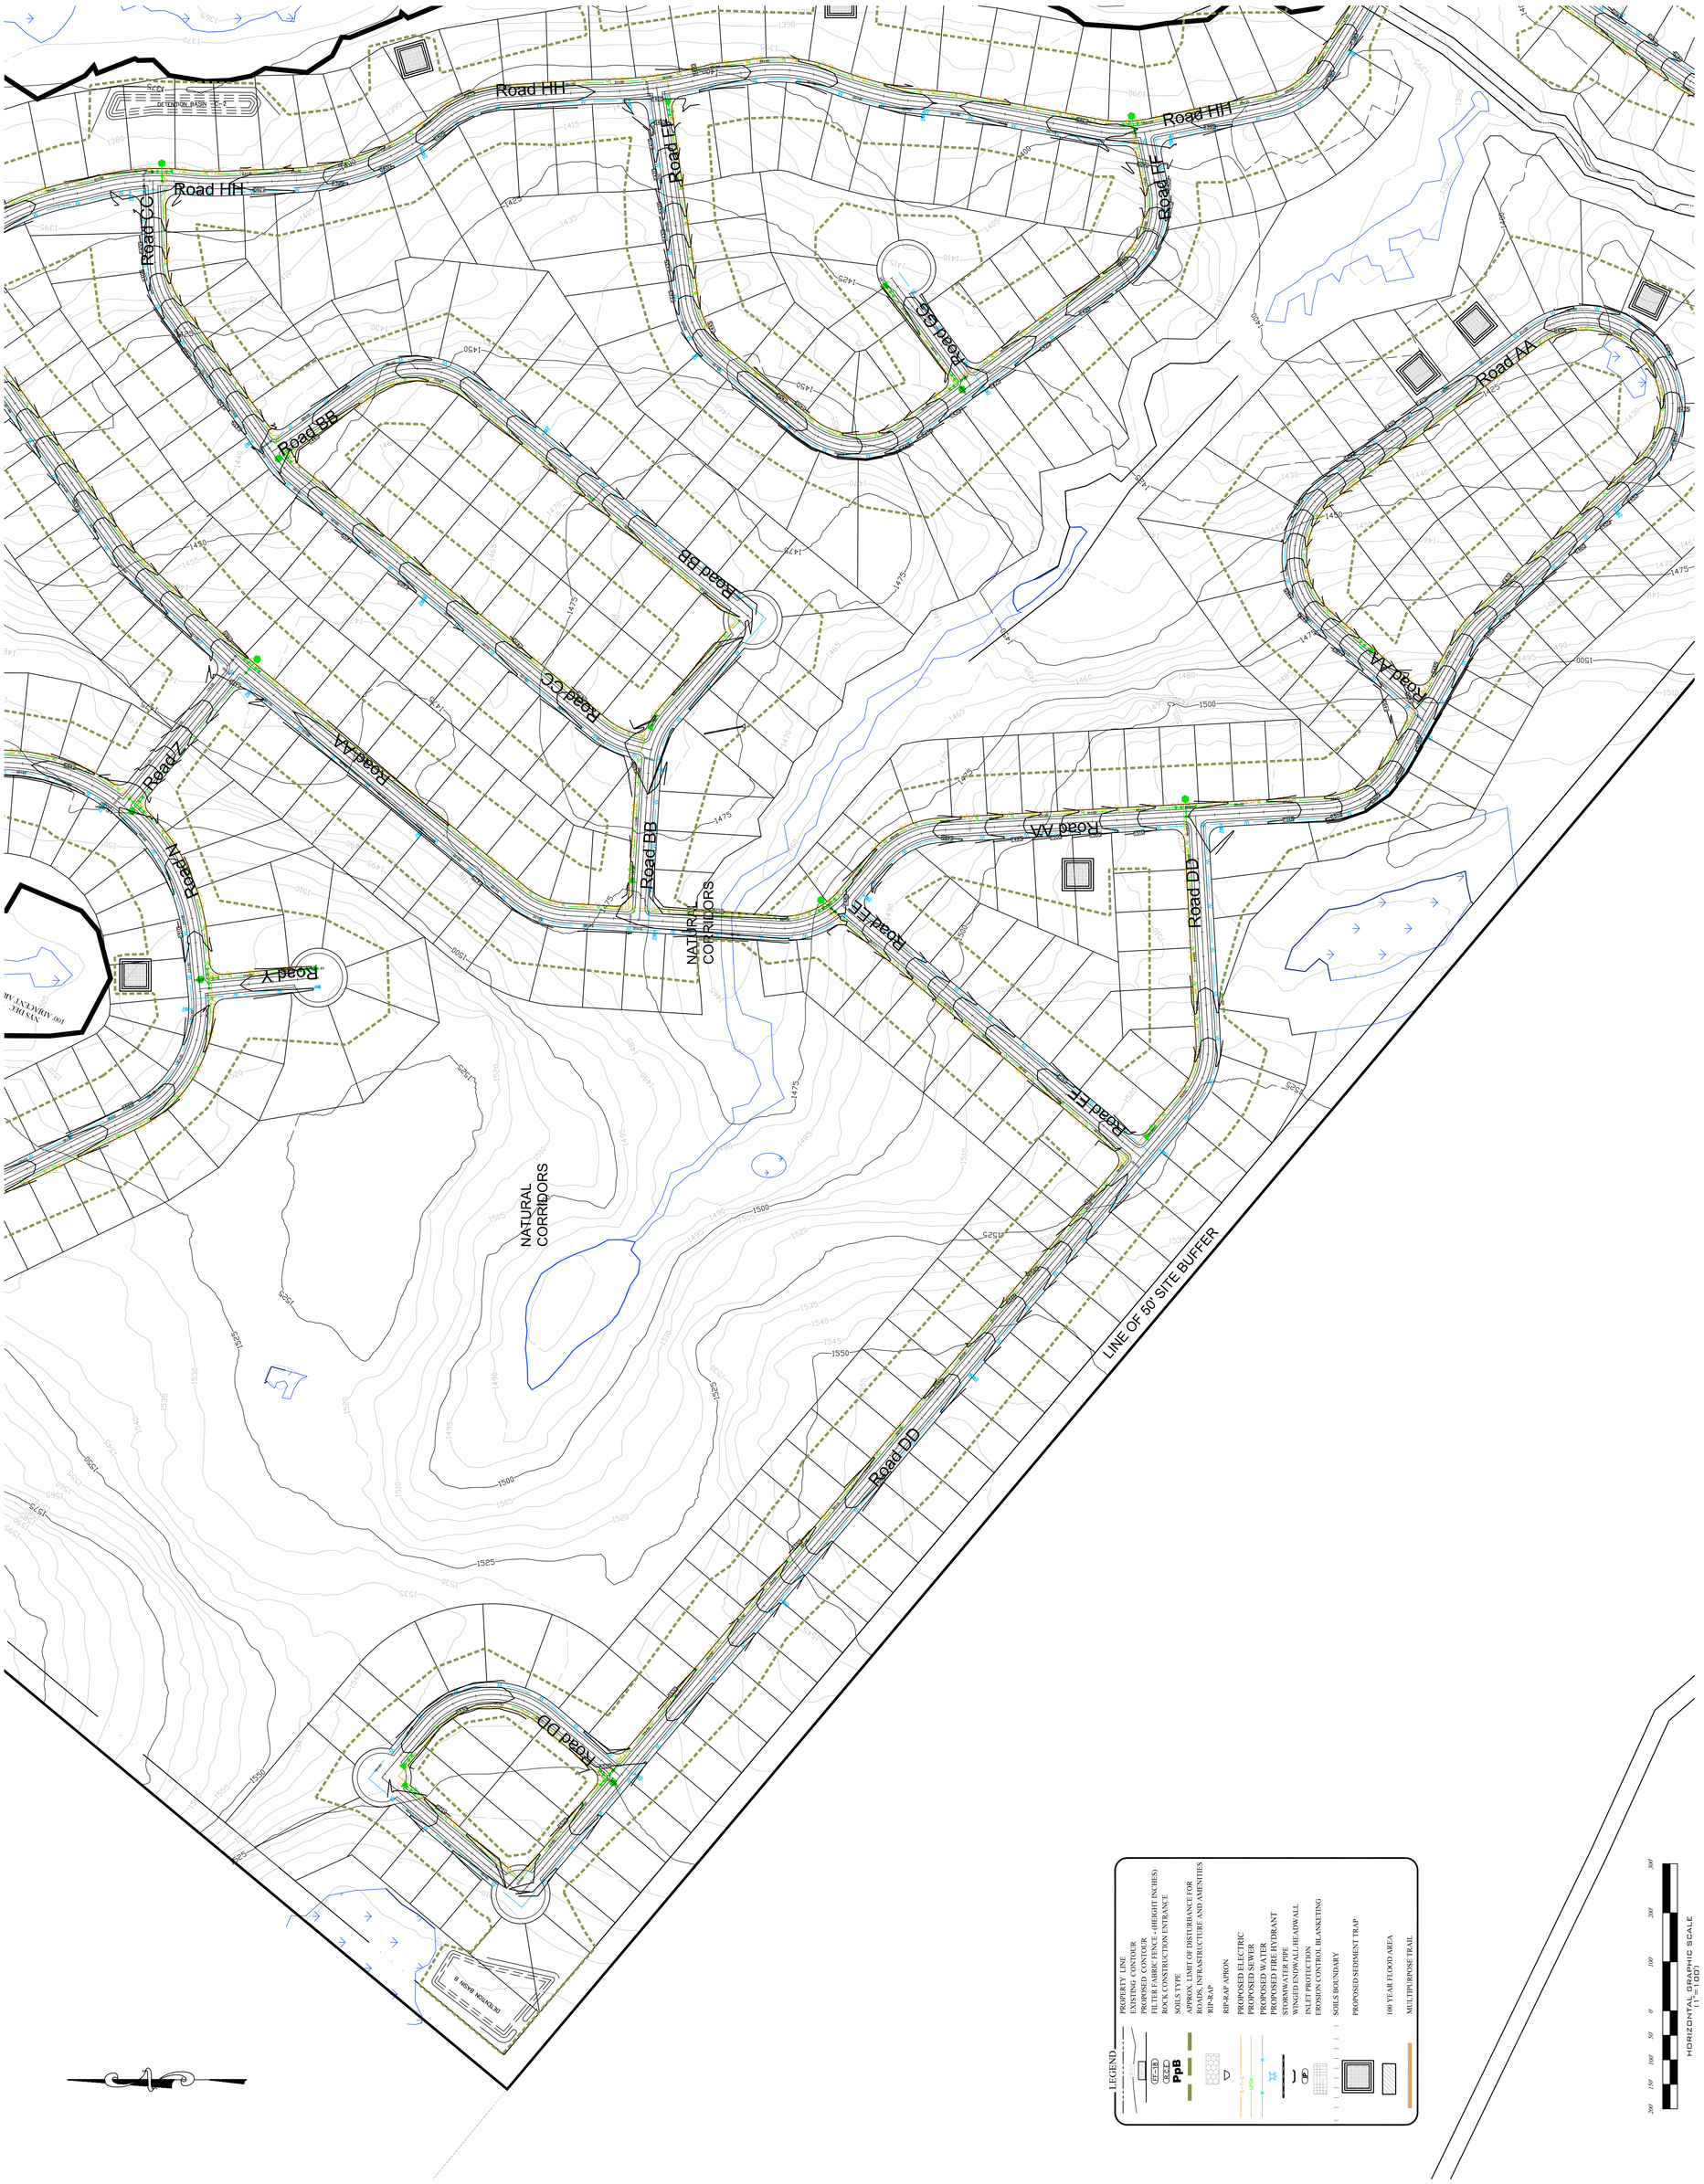
GRADING PLAN
SHEET C-7