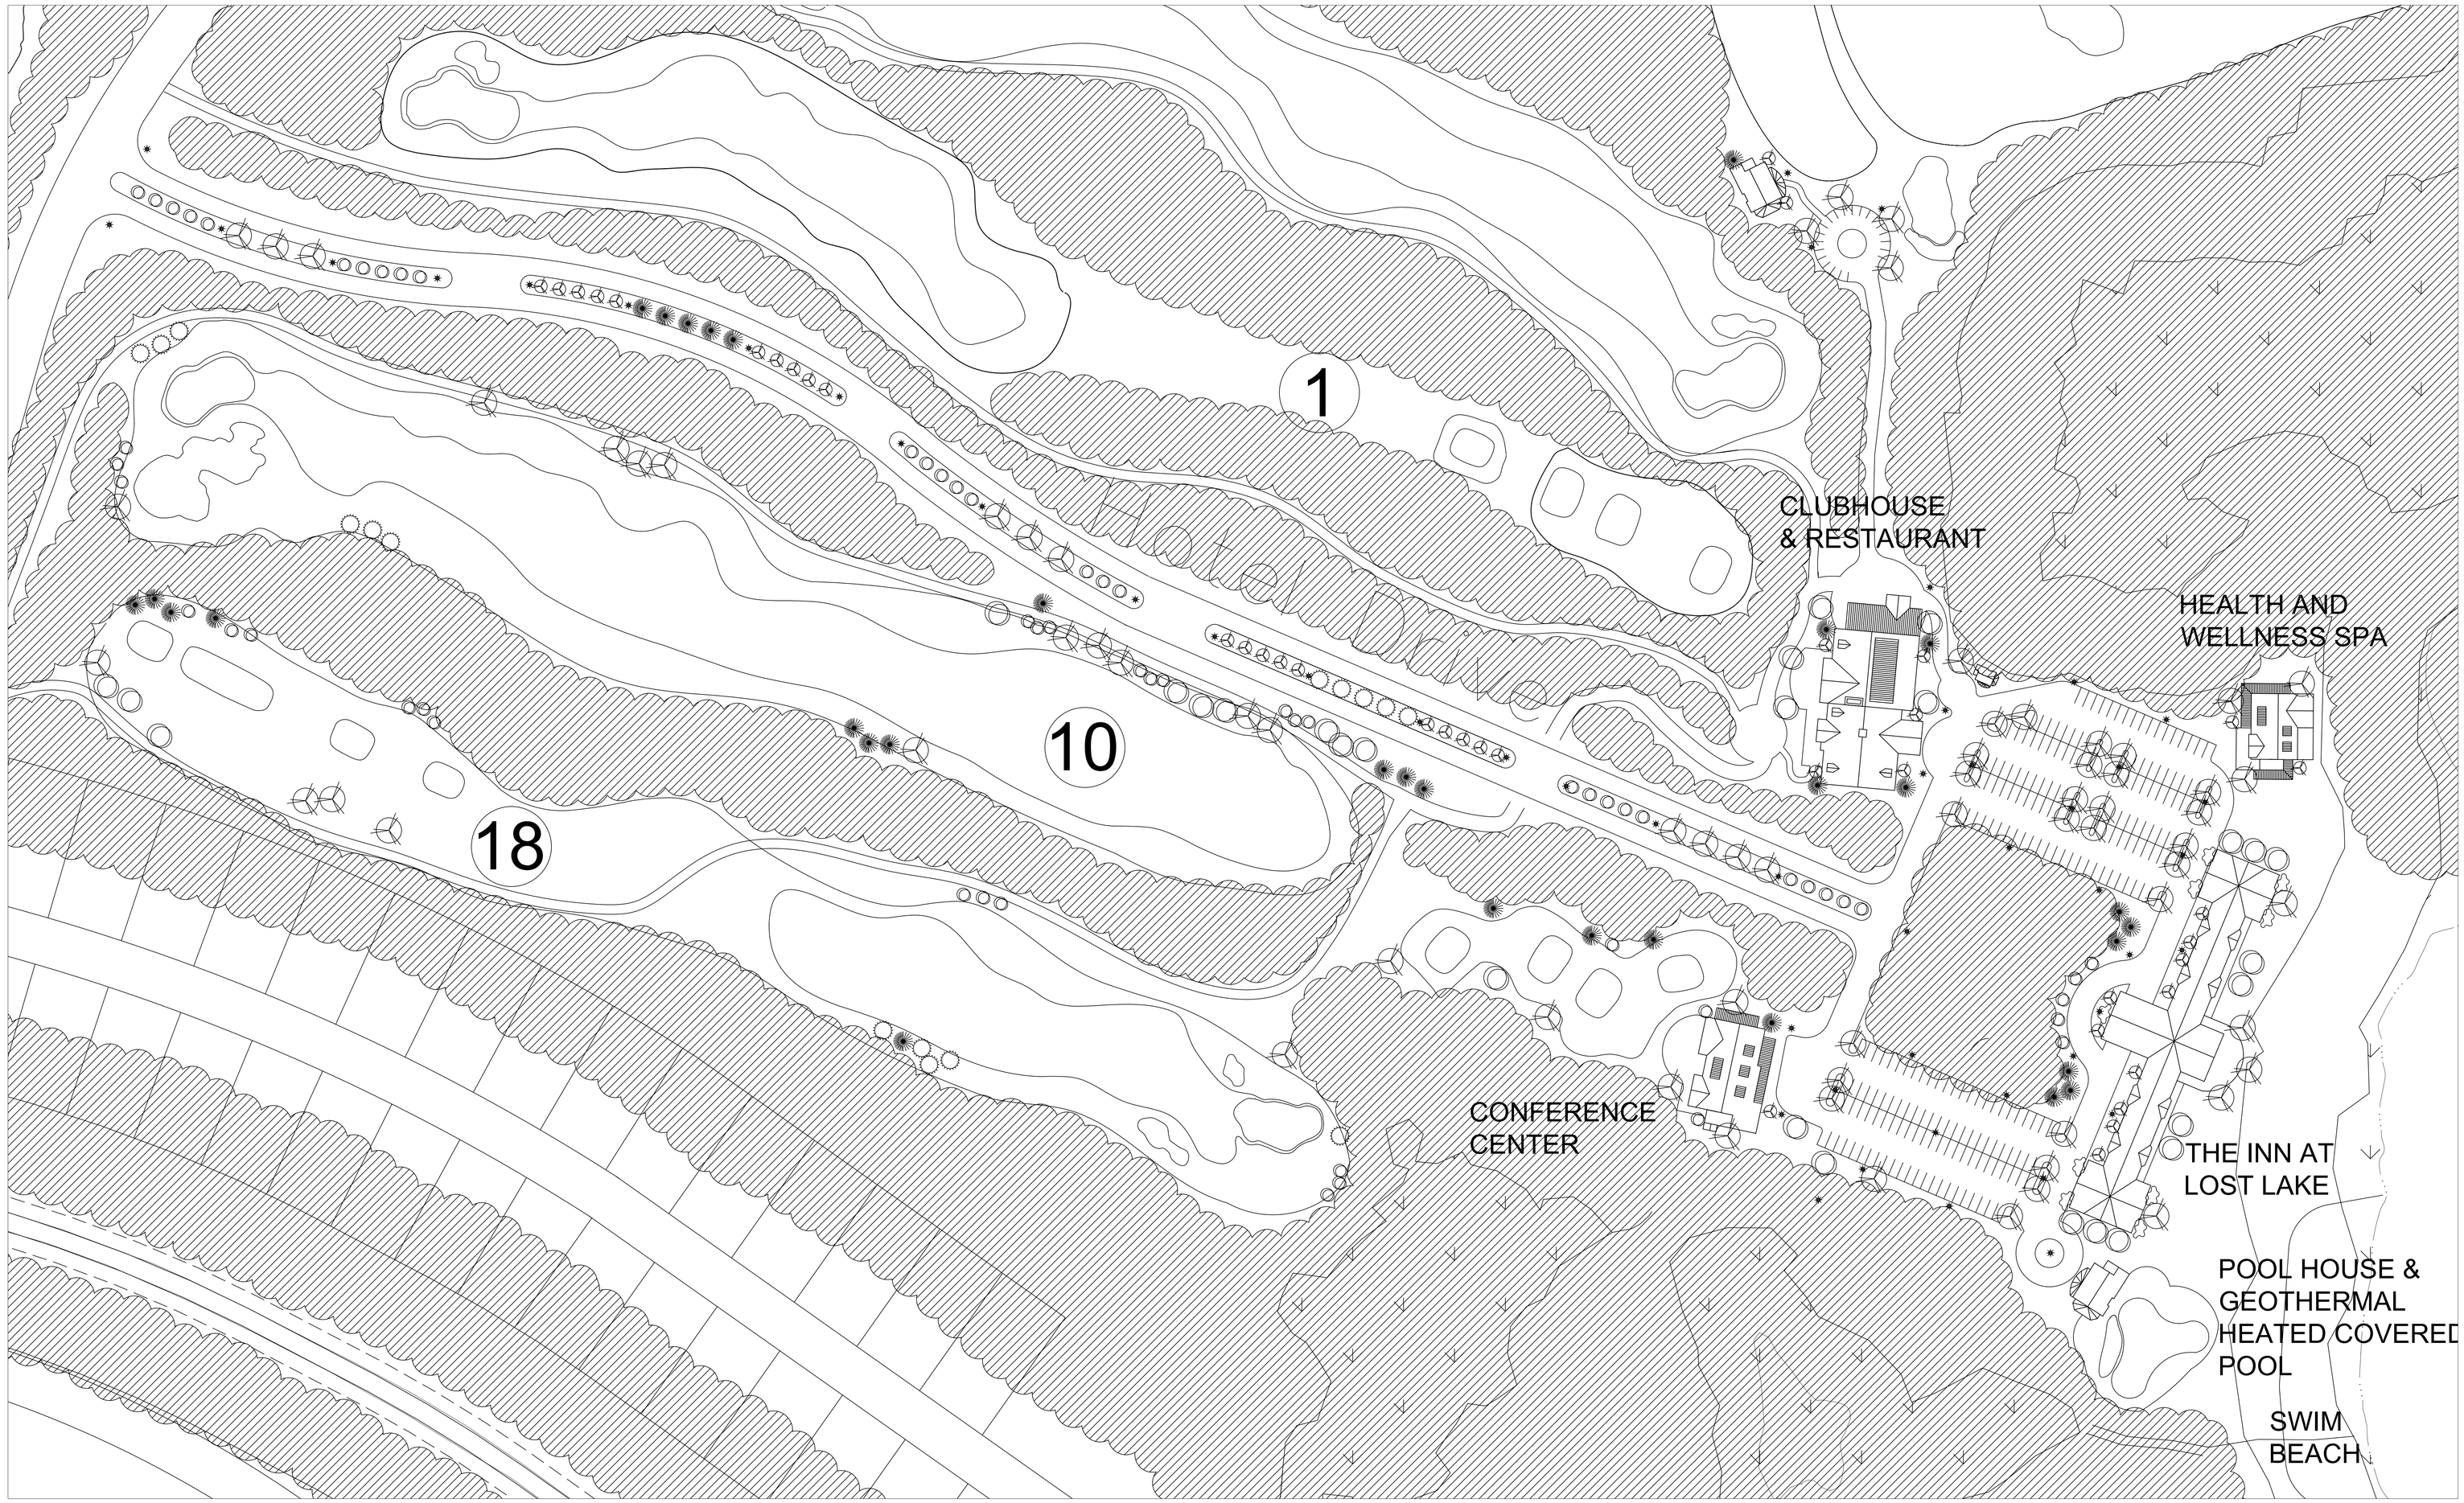

Amenity Village

Legend

- Street Lights
- Street Trees
- Coniferous Trees
- Minor Trees
- Shrub and Herbaceous Masses

North

0' 60'

Graphic Scale

Notes:
1. All base data by others. No representation or warranties is expressed or implied as to accuracy of same.
2. Layout of Landscape Design plan is for illustration of plant material purposes only. Please refer to Engineer or Surveyor drawings for all other site plan and site features information.
3. Developer/ builder is responsible for maintaining a safe site during construction and until future owners take possession of the site, or portions thereof, at which time the new owners will take full responsibility for maintaining a safe site through proper maintenance, modification and/ or replacement of plant material as necessary.

PROJECT NO.

NO.	DESCRIPTION	DATE
1	Per Town Comments	2-7-11
2	Per Town Comments	3-21-11
3	Per Town Comments	4-18-11
4	Per Town Comments	5-16-11
5	Per Town Comments	6-13-11
6	Per Town Comments	7-18-11
7	Per Town Comments	8-15-11
8	Per Town Comments	9-19-11
9	Per Town Comments	10-17-11
10	Per Town Comments	11-14-11
11	Per Town Comments	12-19-11
12	Per Town Comments	1-23-12
13	Per Town Comments	2-20-12

Lost Lake Resort, Inc.

TIM MILLER ASSOCIATES, Inc.
10 North Street, Cold Spring, NY 10516

February 7, 2011

BRINKASH
ASSOCIATES, INC.
SURVEYING & ENGINEERING
1713 CENTRE STREET ASHLAND, PA 17921
(570)-875-1018 (PHONE) (570)-875-1670 (FAX)

CONCEPTUAL DESIGN PLANS
Landscape Plan

LOST LAKE RESORT

TOWN OF FORESTBURGH, SULLIVAN COUNTY, NY

SHEET
L-2